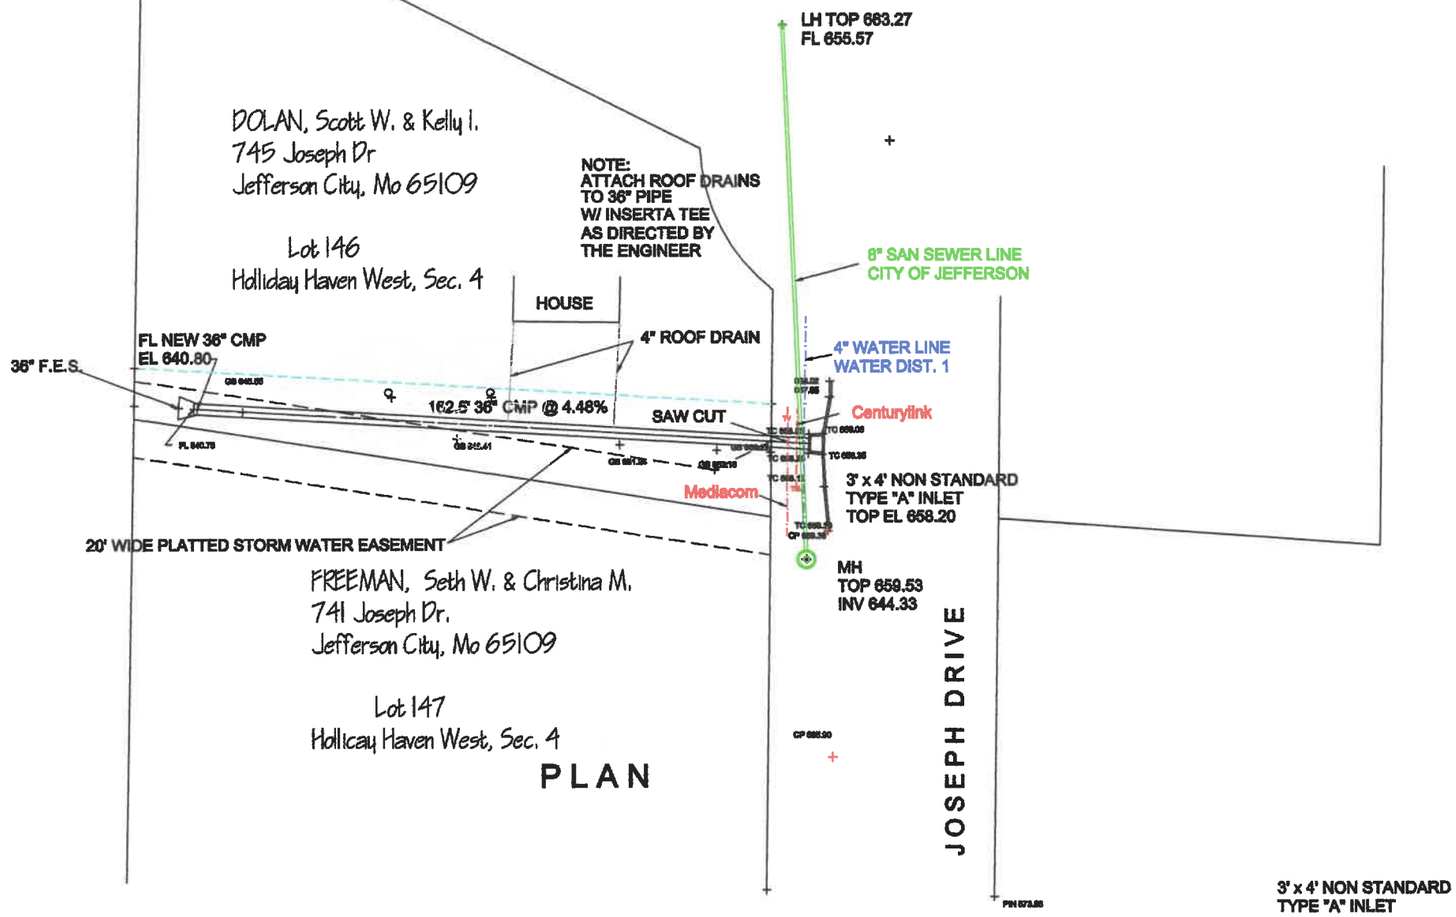

PLAN

NORTH

SCALE: 1" = 40'

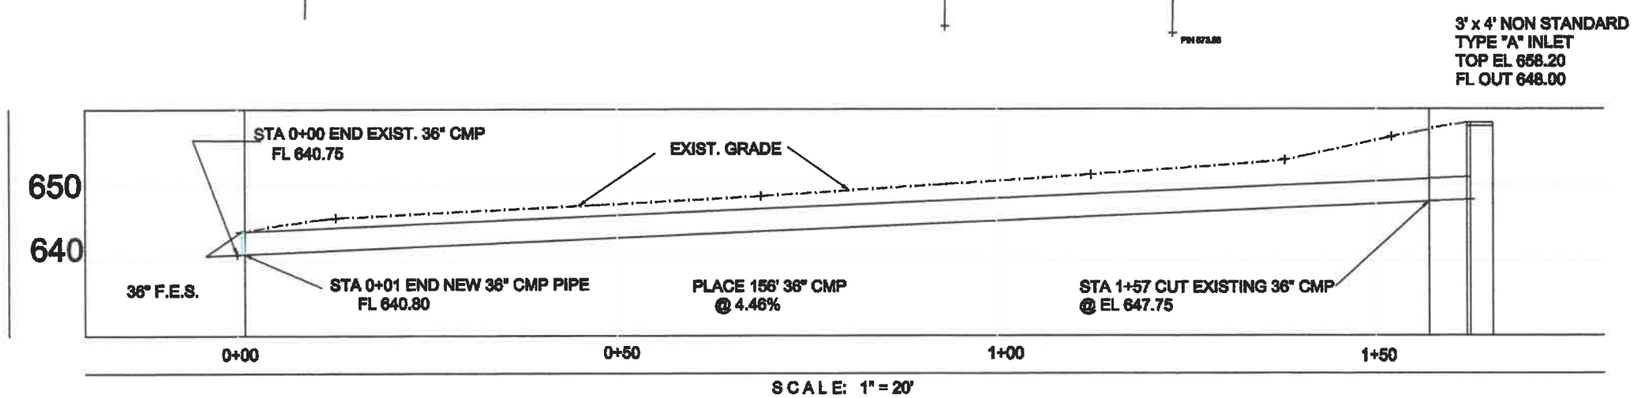

SCALE: 1" = 20'

PROFILE

SCALE: 1" = 20'

NO.	REVISION	DATE

COLE COUNTY, MISSOURI
DEPARTMENT OF PUBLIC WORKS
5055 MONTICELLO ROAD
JEFFERSON CITY, MO 65109
PHONE - 573-636-3614 FAX - 573-636-8389

PROJECT:
JOSEPH DRIVE
STORMWATER IMPROVEMENTS

DATE:
DWN BY:
SHT NO: