COLE COUNTY, MISSOURI
COUNTY PARK

PARKING LOT IMPROVEMENTS
IN SEC. 17, T44N, R12W

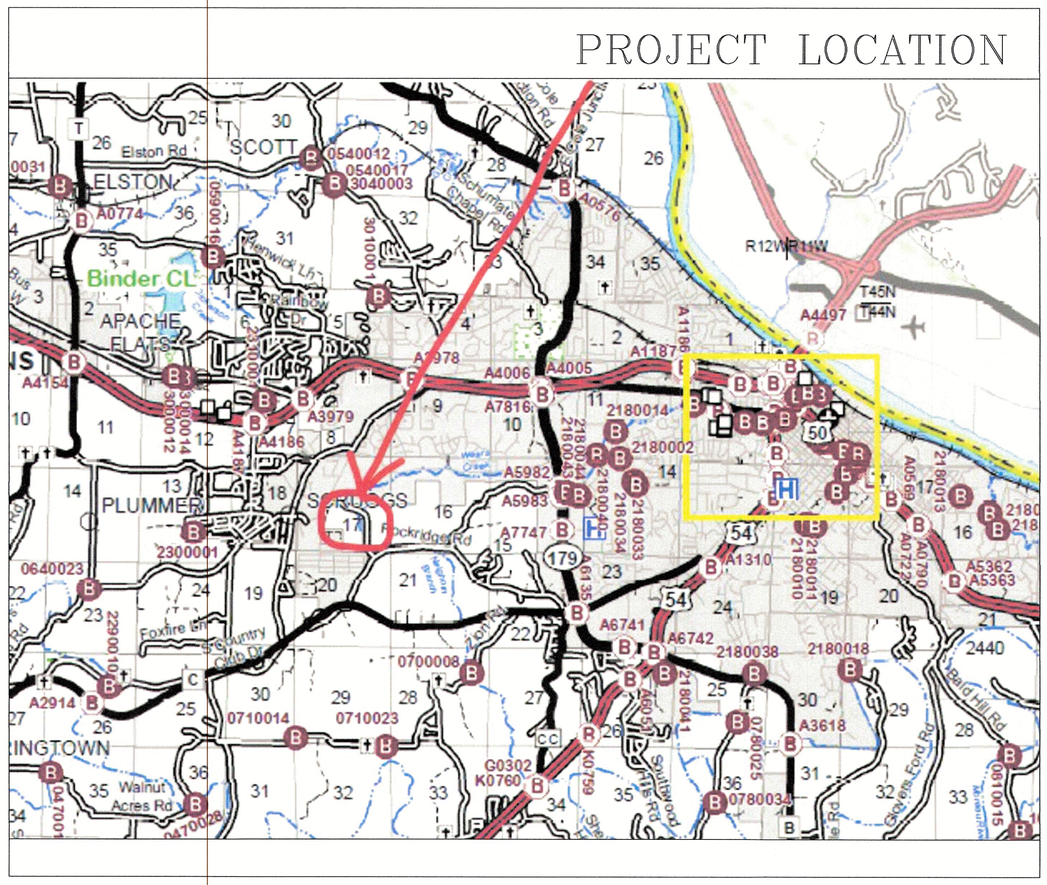

INDEX

COVER SHEET
SHEET 1 PLAN DETAIL
SHEET 2 CENTERLINE SHEET
SHEET 3 PROFILE SHEET
SHEET 4 TYPICAL SECTIONS

NO	REVISION	DATE

COLE COUNTY, MISSOURI
DEPARTMENT OF PUBLIC WORKS
5055 MONTICELLO ROAD
JEFFERSON CITY, MO 65109
PHONE - 573-636-3614 FAX - 573-636-8389

PROJECT:
COUNTY PARK
PARKING LOT
IMPROVEMENTS

STATE OF MISSOURI
MATTHEUW PRENGER
NUMBER
PE-2009001117
PROFESSIONAL ENGINEER
8-14-23

SHT NO:

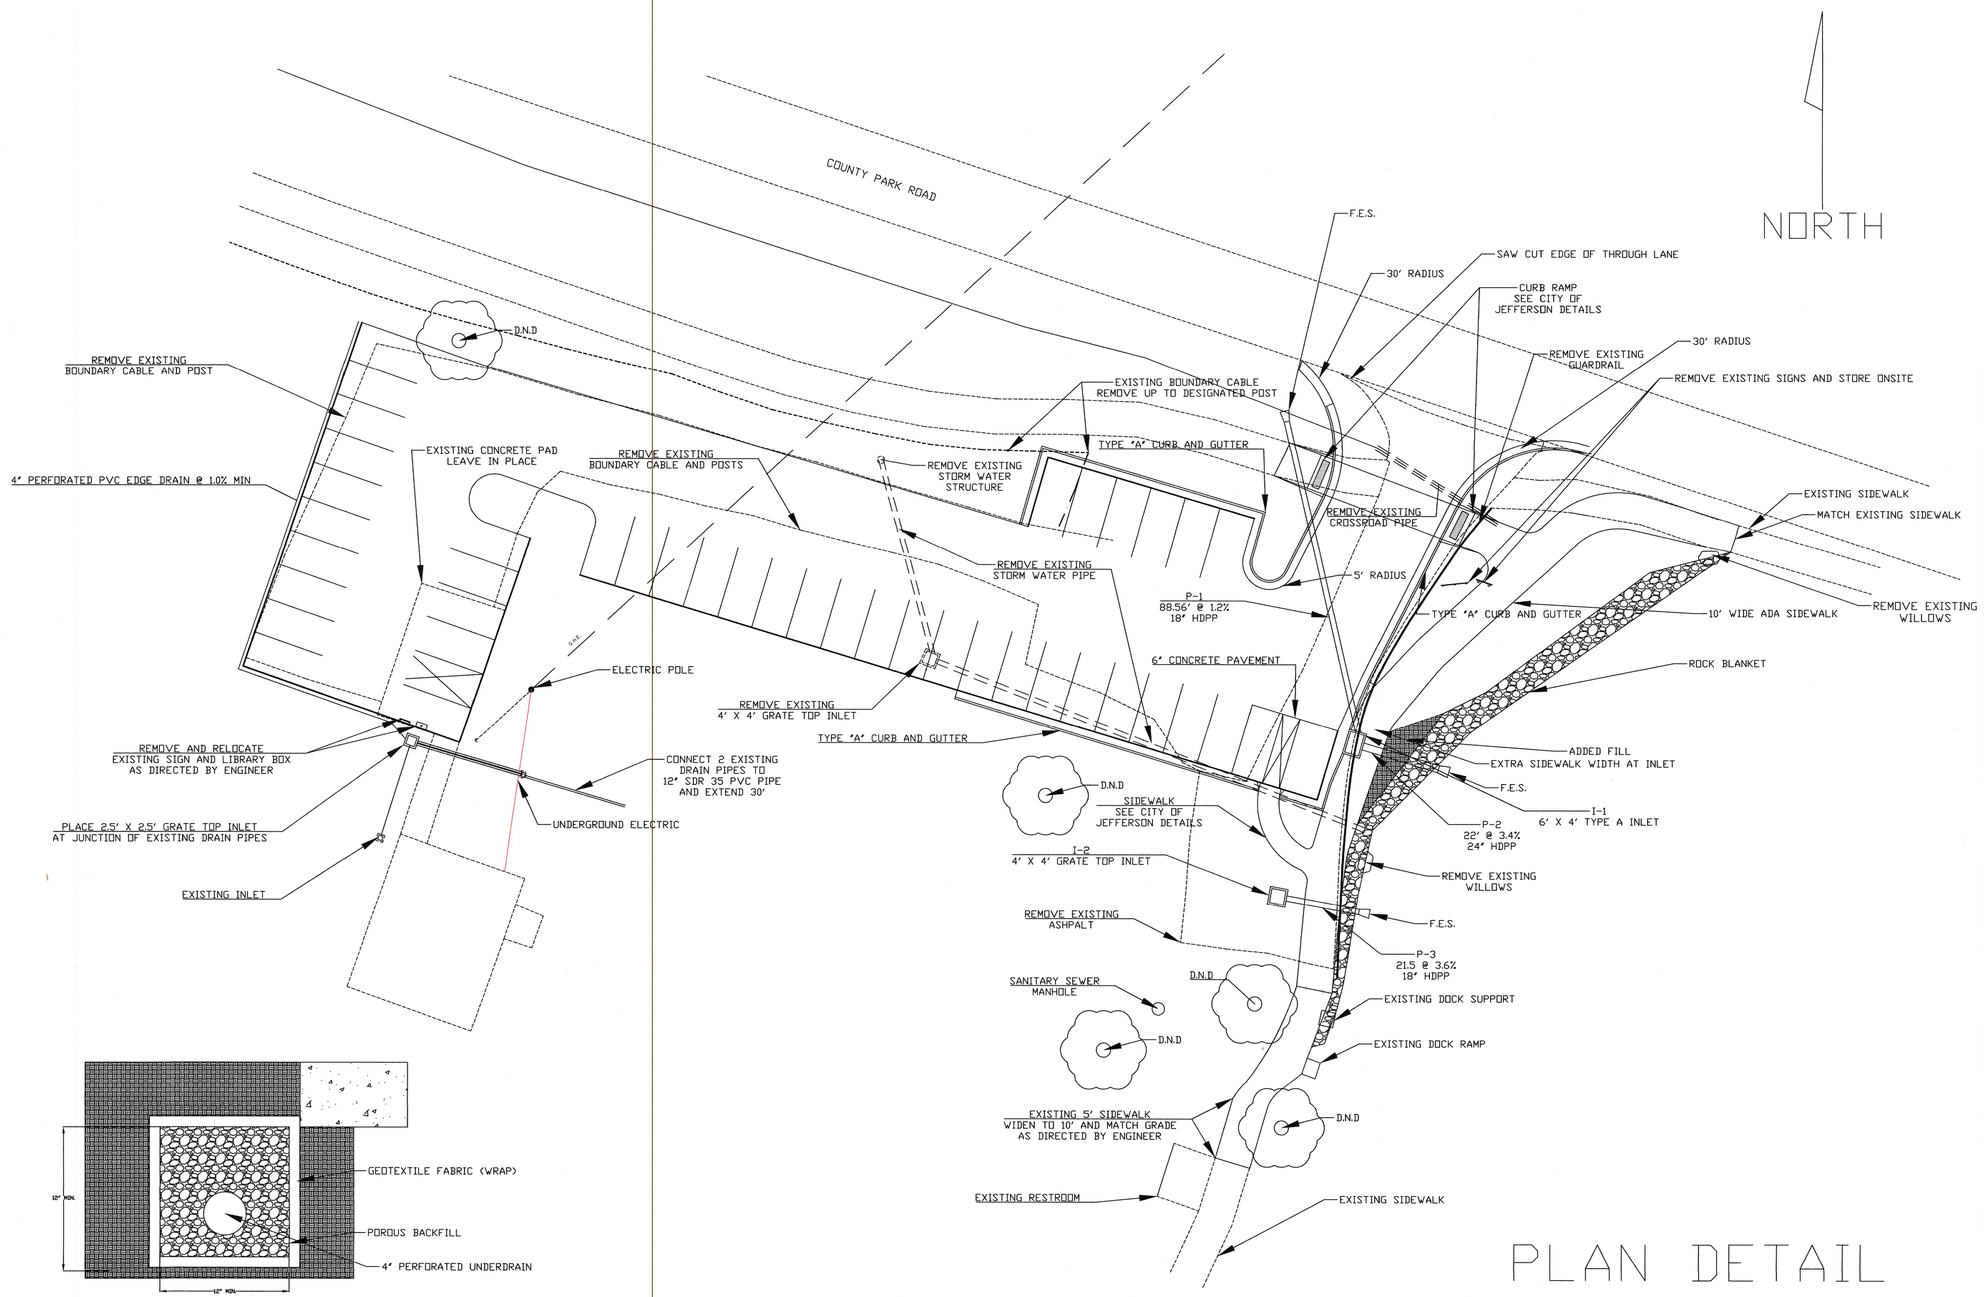

NO.	REVISION	DATE

COLE COUNTY, MISSOURI
DEPARTMENT OF PUBLIC WORKS
5055 MONTICELLO ROAD
JEFFERSON CITY, MO 65109
PHONE - 573-636-3614 FAX - 573-636-8389

PROJECT:
COUNTY PARK
PARKING LOT
IMPROVEMENTS

STATE OF MISSOURI
MATTHEW
RICHARD
PRENGER
NUMBER
PE-2009001117
PROFESSIONAL ENGINEER
8-14-23

DATE:	6/21/23
DWN BY:	O.K.
SHT NO:	1 OF 4

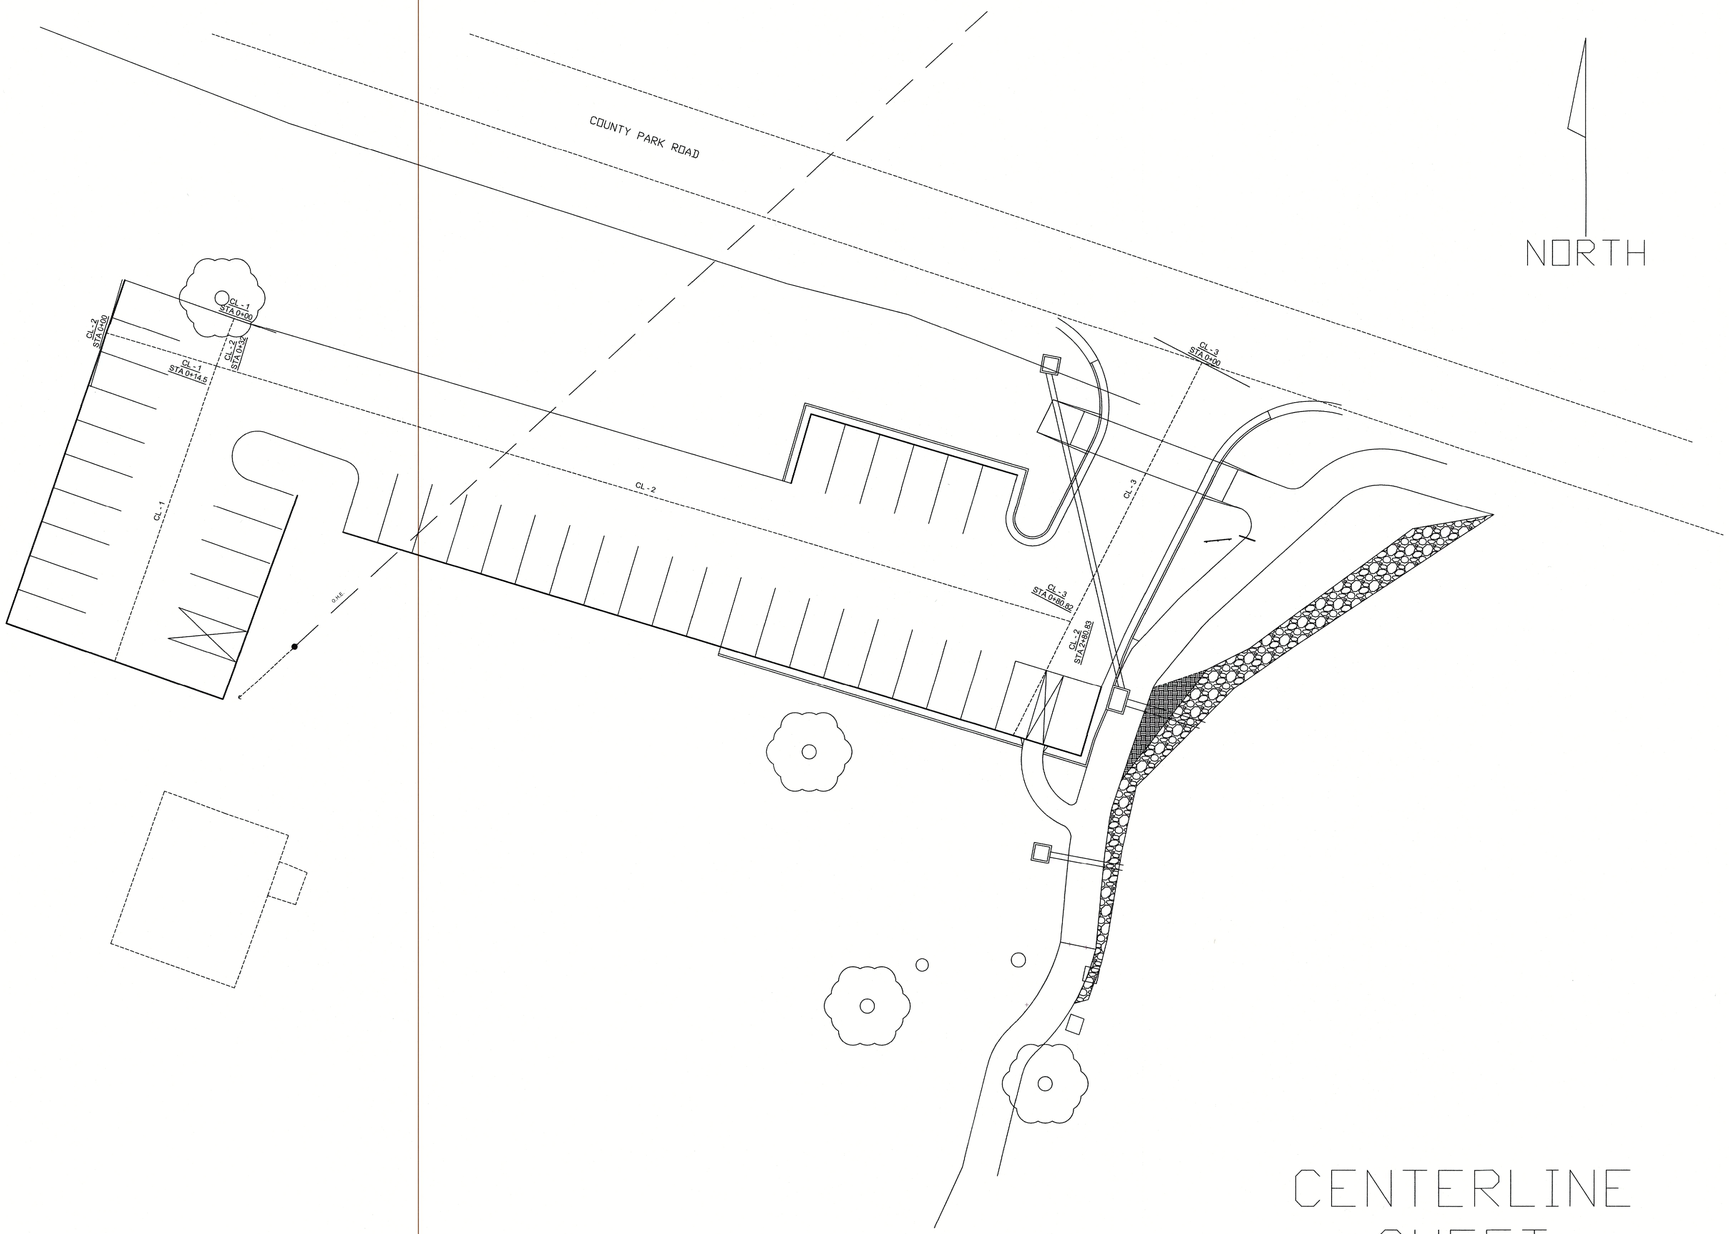

CENTERLINE SHEET

NO.	REVISION	DATE

COLE COUNTY, MISSOURI
DEPARTMENT OF PUBLIC WORKS
5055 MONTICELLO ROAD
JEFFERSON CITY, MO 65109
PHONE - 573-636-3614 FAX - 573-636-8389

PROJECT:
COUNTY PARK
PARKING LOT
IMPROVEMENTS

STATE OF MISSOURI
MATTHEUW RICHARD PRENGER
NUMBER
PE-2009001117
PROFESSIONAL ENGINEER
8-14-23

DATE:	6/21/23
DWN BY:	D.K.
SHT NO:	2 OF 4

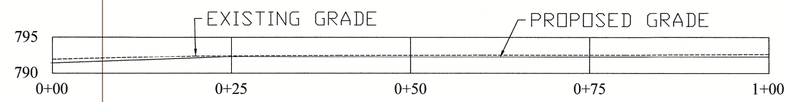

CL - 1

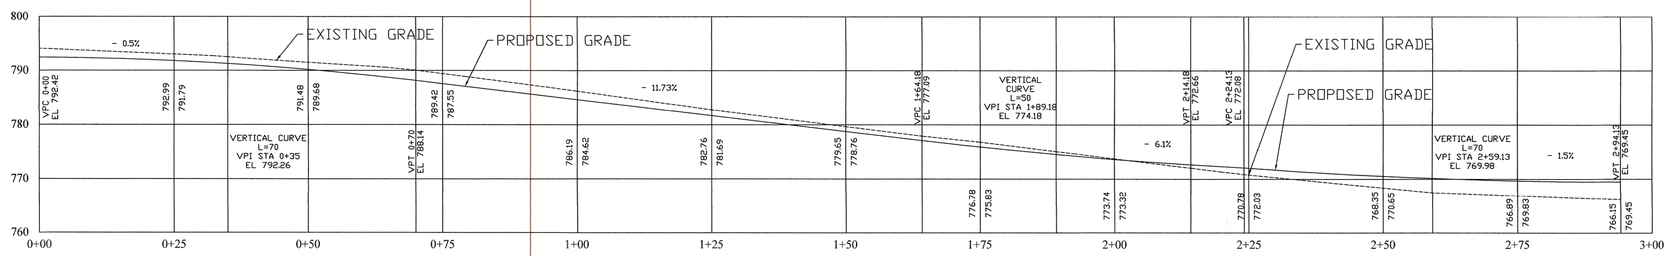

CL - 2

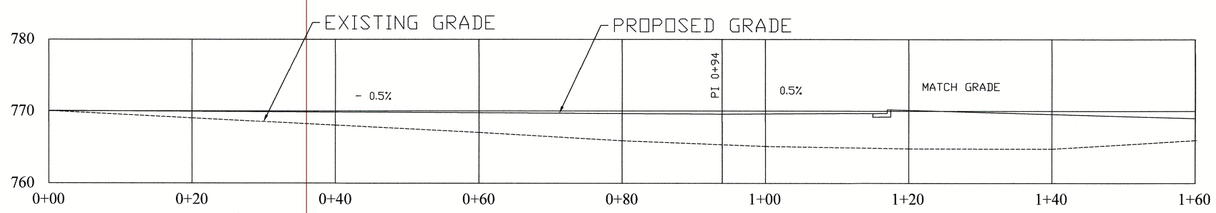

CL - 3

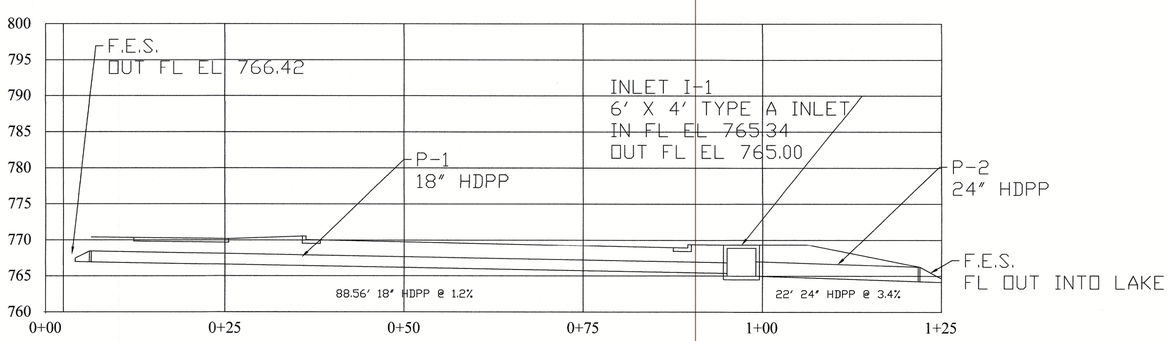

PIPE 1 & PIPE 2
INLET 1

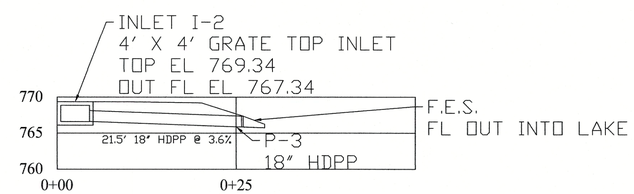

INLET 2 & PIPE 3

NOT TO SCALE

PROFILE SHEET

NO.	REVISION	DATE

COLE COUNTY, MISSOURI
DEPARTMENT OF PUBLIC WORKS
5055 MONTICELLO ROAD
JEFFERSON CITY, MO 65109
PHONE - 573-636-3614 FAX - 573-636-8389

PROJECT:
COUNTY PARK
PARKING LOT
IMPROVEMENTS

STATE OF MISSOURI
MATTHEUW RICHARD PRENGER
NUMBER
PE-2003021117
PROFESSIONAL ENGINEER
8-14-23

DATE: 6/21/23
DWN BY: D.K.
SHT NO: 3 OF 4

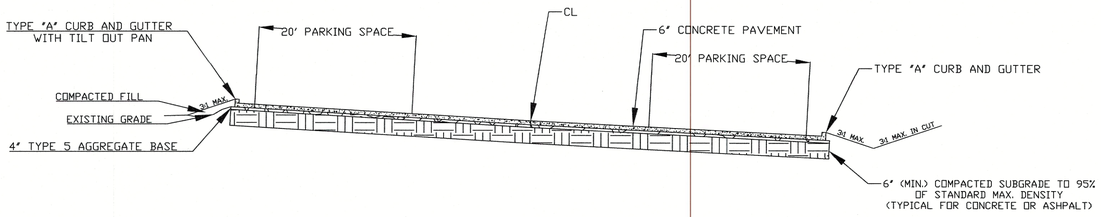

CURB AND GUTTER AND PARKING SPOTS ON BOTH SIDES OF ROAD TYPICAL
N.T.S.

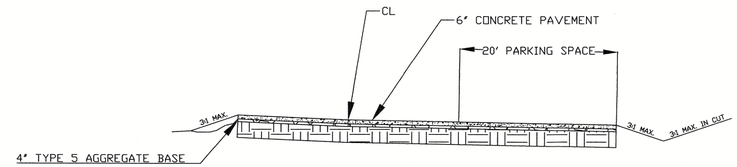

PARKING SPOTS W/O CURB AND GUTTER ON RIGHT SIDE OF ROAD TYPICAL
N.T.S.

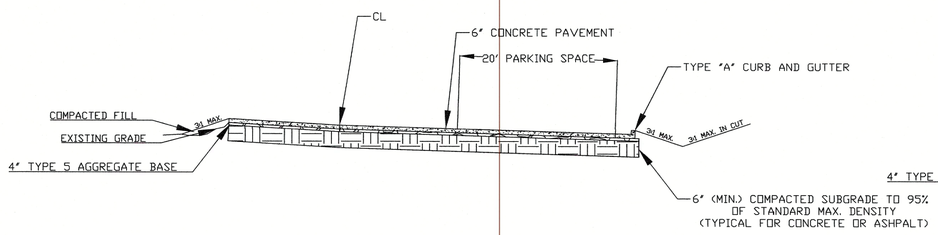

CURB AND GUTTER AND PARKING SPOTS ON RIGHT SIDE OF ROAD TYPICAL
N.T.S.

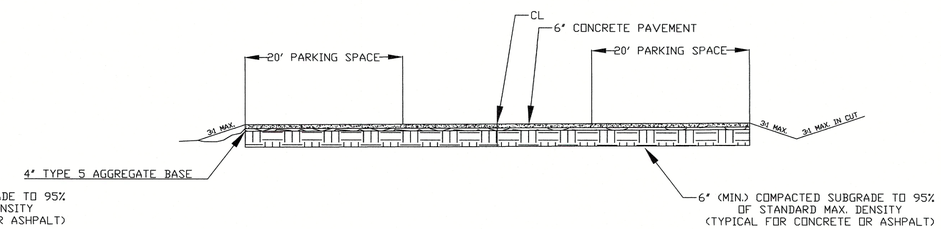

STANDARD TYPICAL
N.T.S.

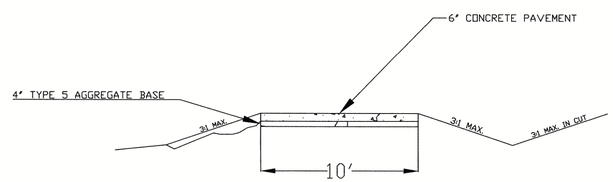

SIDE WALK TYPICAL TYPICAL
N.T.S.

TYPICAL SECTIONS

NO.	REVISION	DATE

COLE COUNTY, MISSOURI
DEPARTMENT OF PUBLIC WORKS
5055 MONTICELLO ROAD
JEFFERSON CITY, MO 65109
PHONE - 573-636-3614 FAX - 573-636-8389

PROJECT:
COUNTY PARK
PARKING LOT
IMPROVEMENTS

STATE OF MISSOURI
MATTHEW PRENGER
NUMBER
PE-2009001117
PROFESSIONAL ENGINEER
8-14-23

DATE:	6/21/23
DWN BY:	D.K.
SHT NO:	4 OF 4